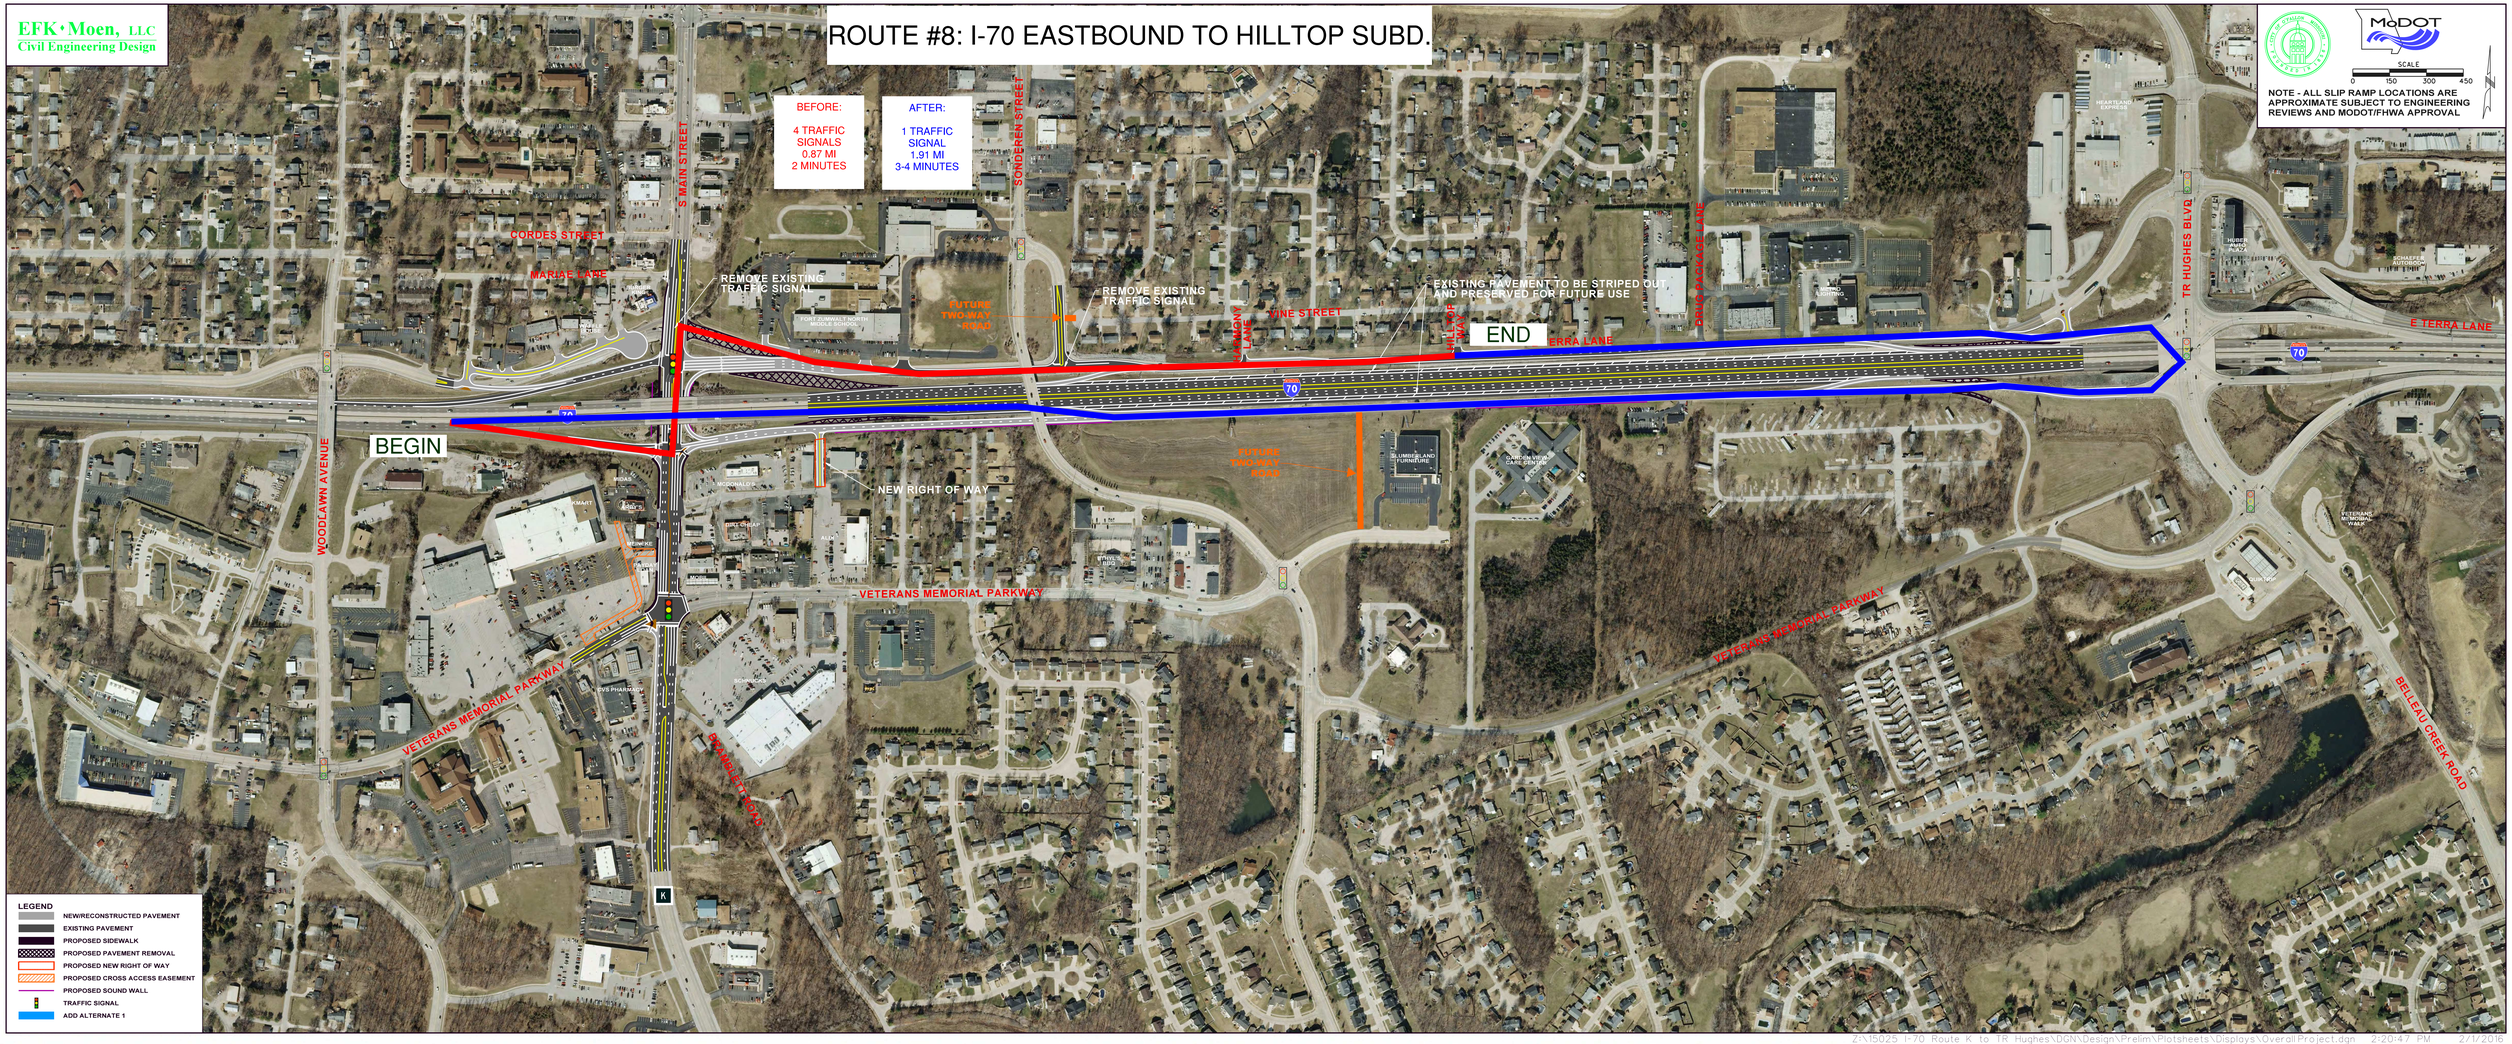

Z:\15025 I-70 Route K to TR Hughes\DGN\Design\Prelim\Plotsheets\Displays\Overall Project.dgn 2:20:47 PM 2/1/2016