EFK • Moen, LLC
Civil Engineering Design
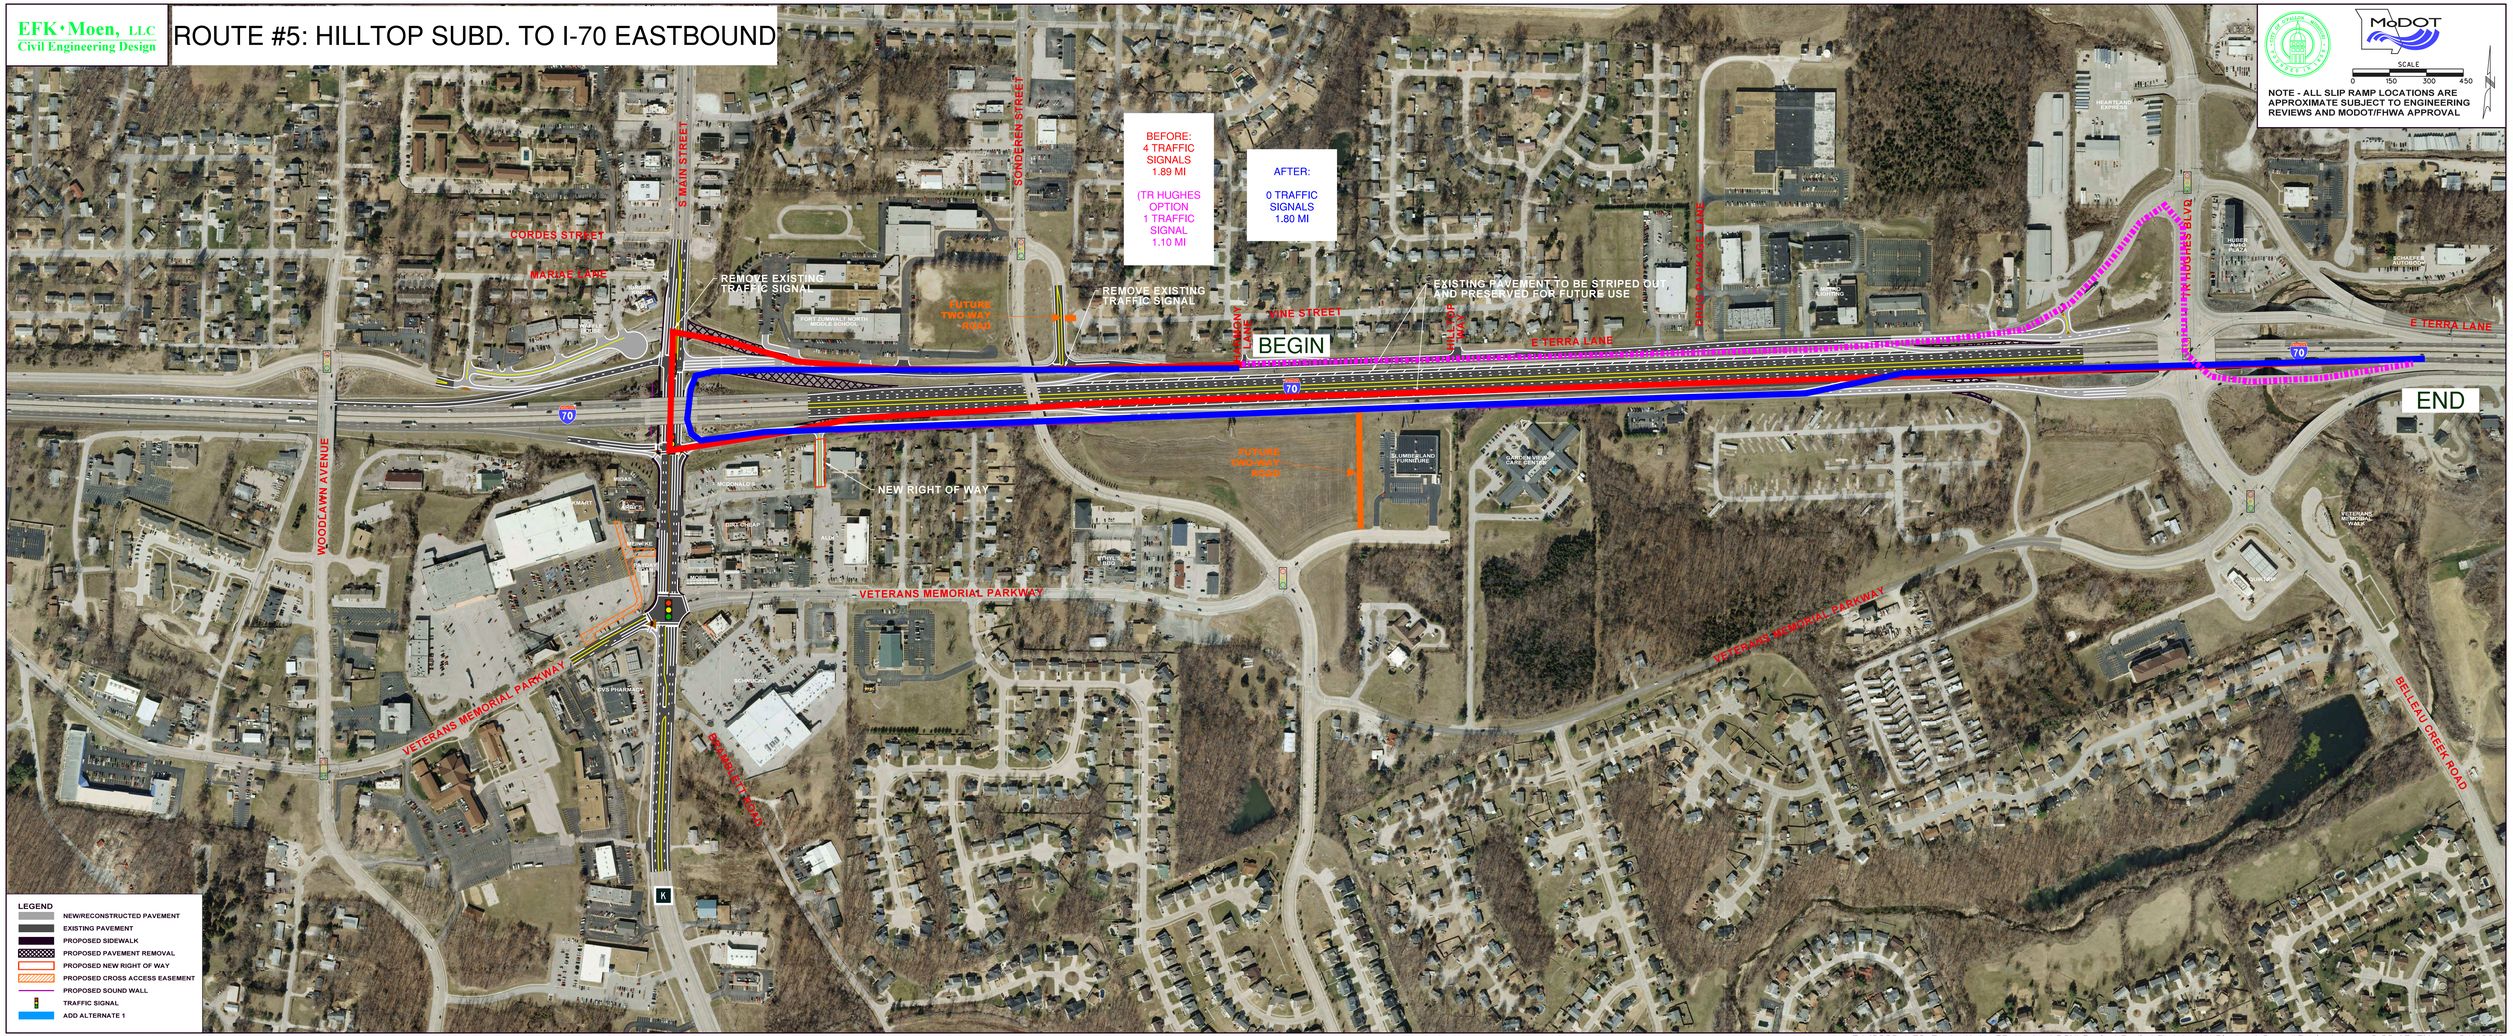
ROUTE #5: HILLTOP SUBD. TO I-70 EASTBOUND